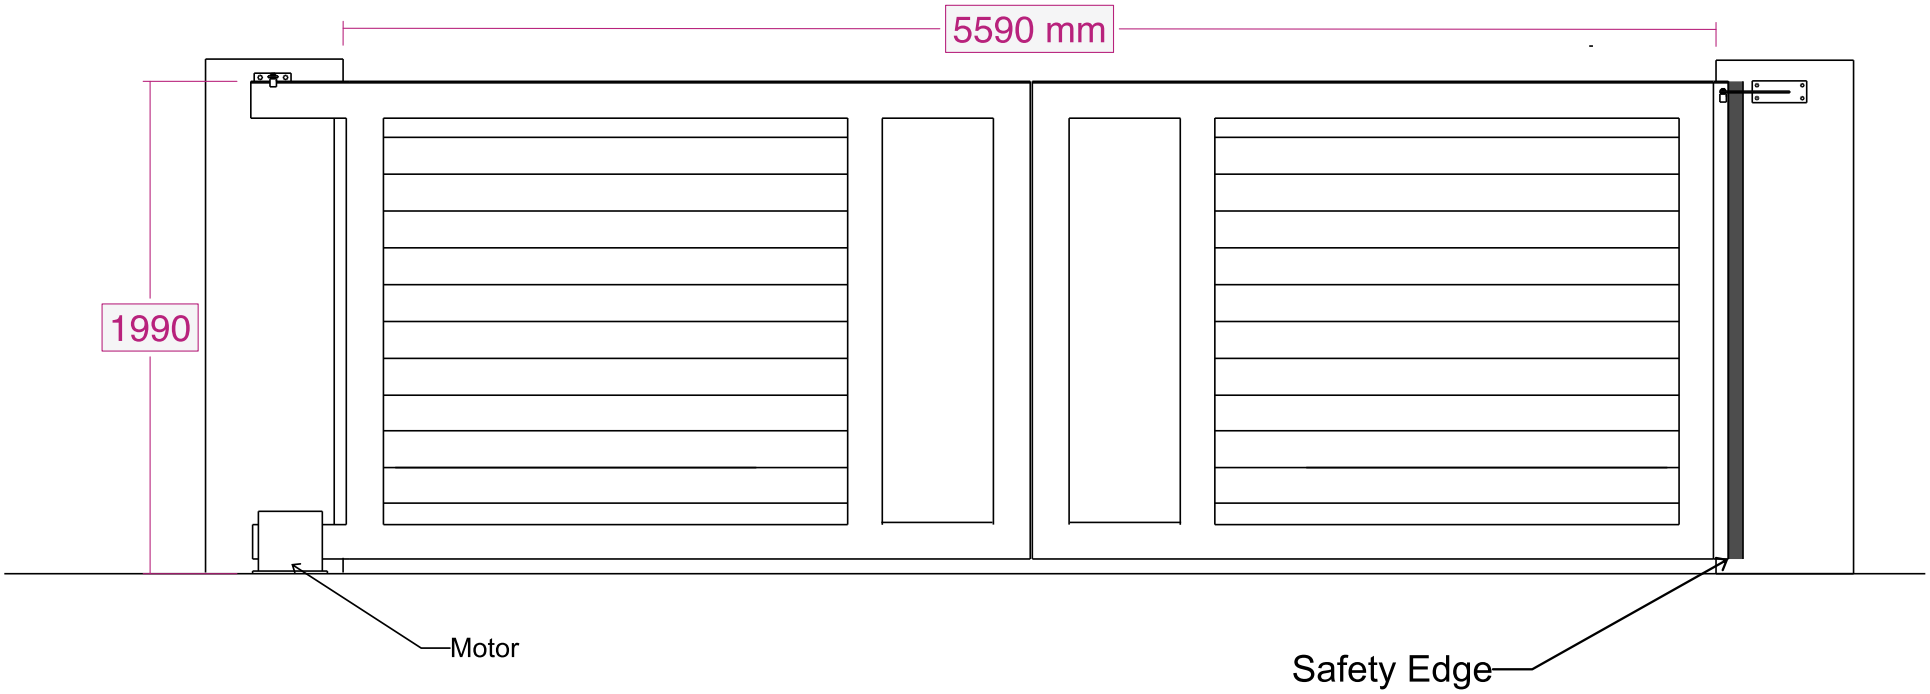

Arden Gates. Cheltenham Sliding Gate		Drawing No. A-10 Guy		Arden Gates & Railings
guy@ardengates.co.uk.	www.ardengates.co.uk.	01564 731035		